




CORTE B-B' e s c . 1 : 200

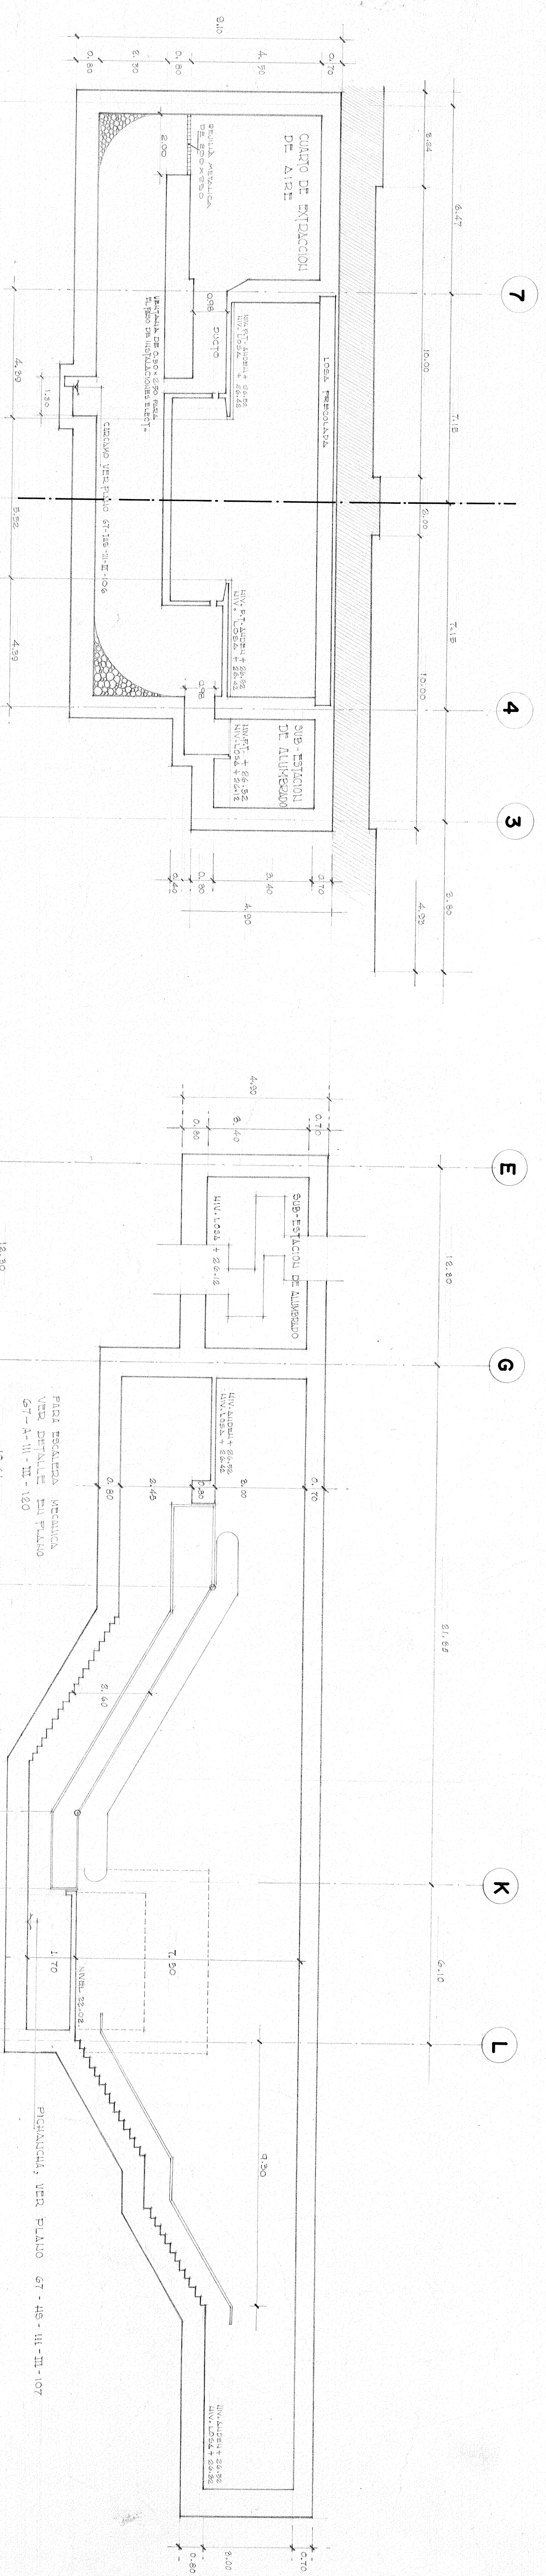

CORTE C-C' e s c . 1 : 100

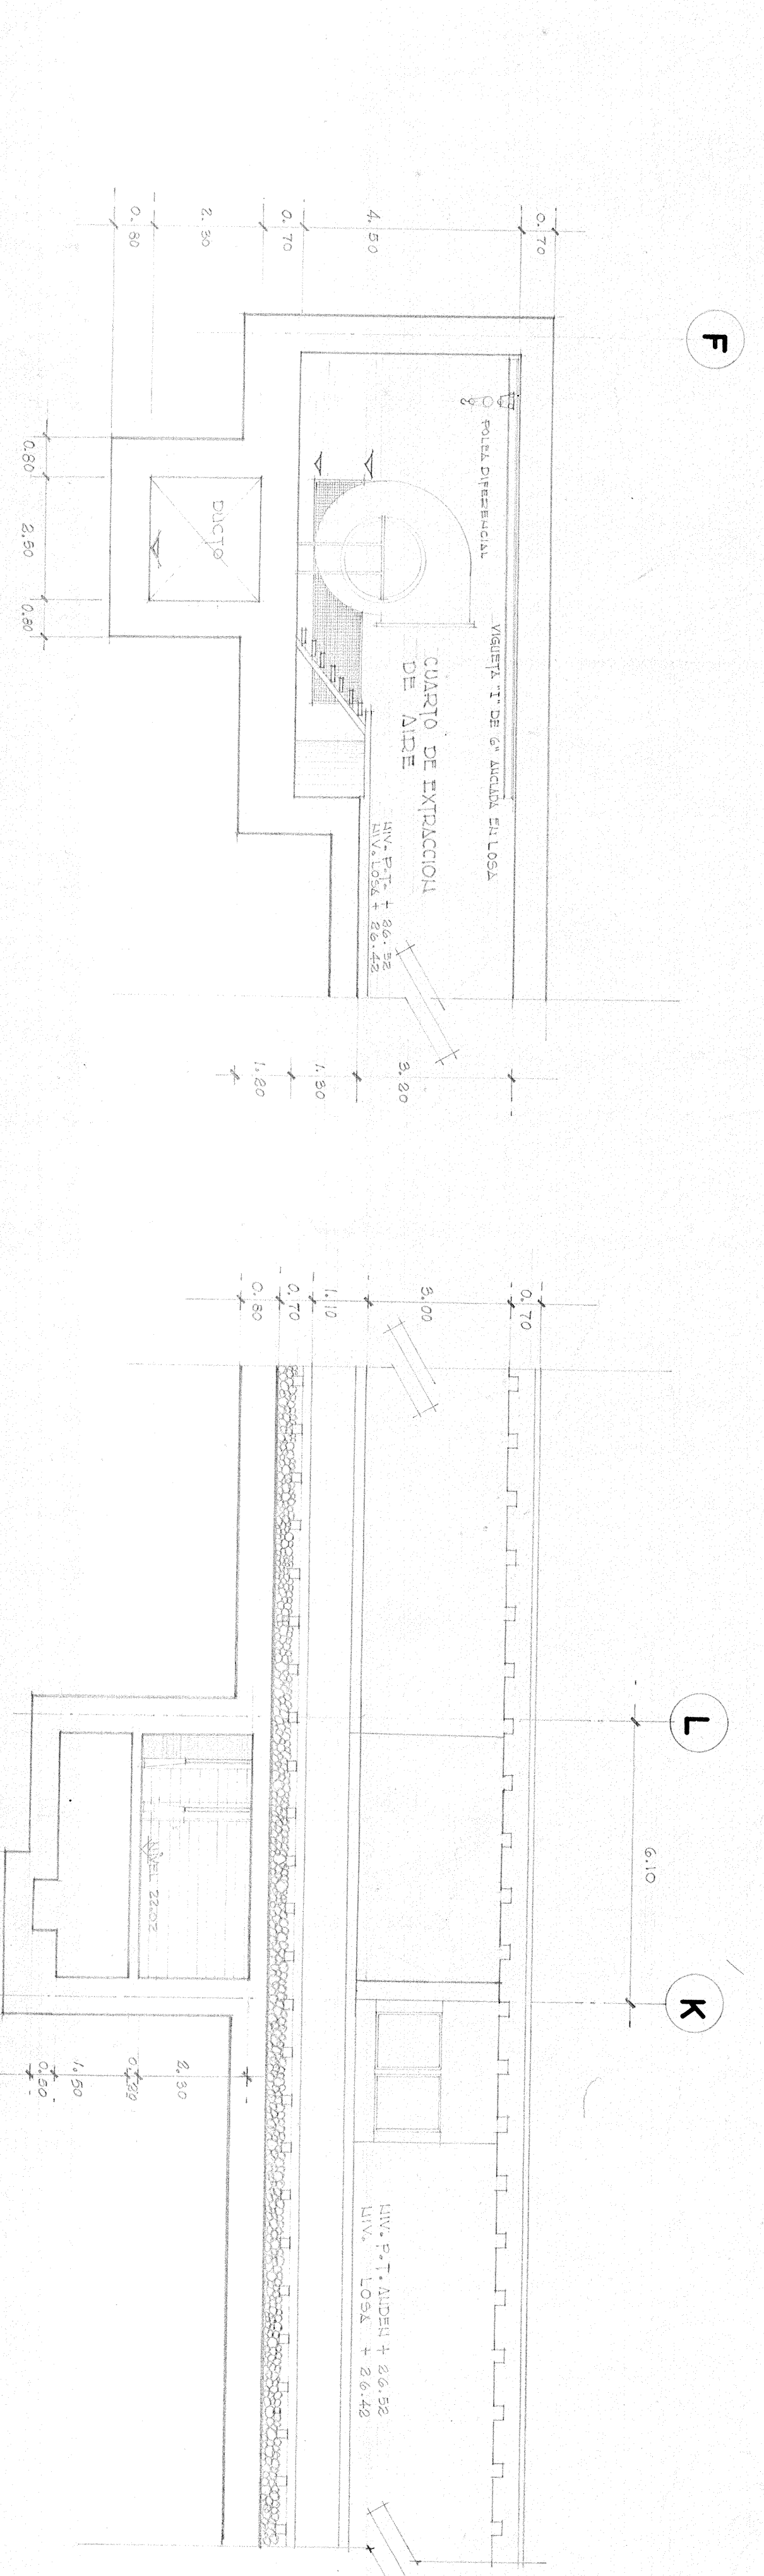

CORTE E-E' e s c . 1 : 100

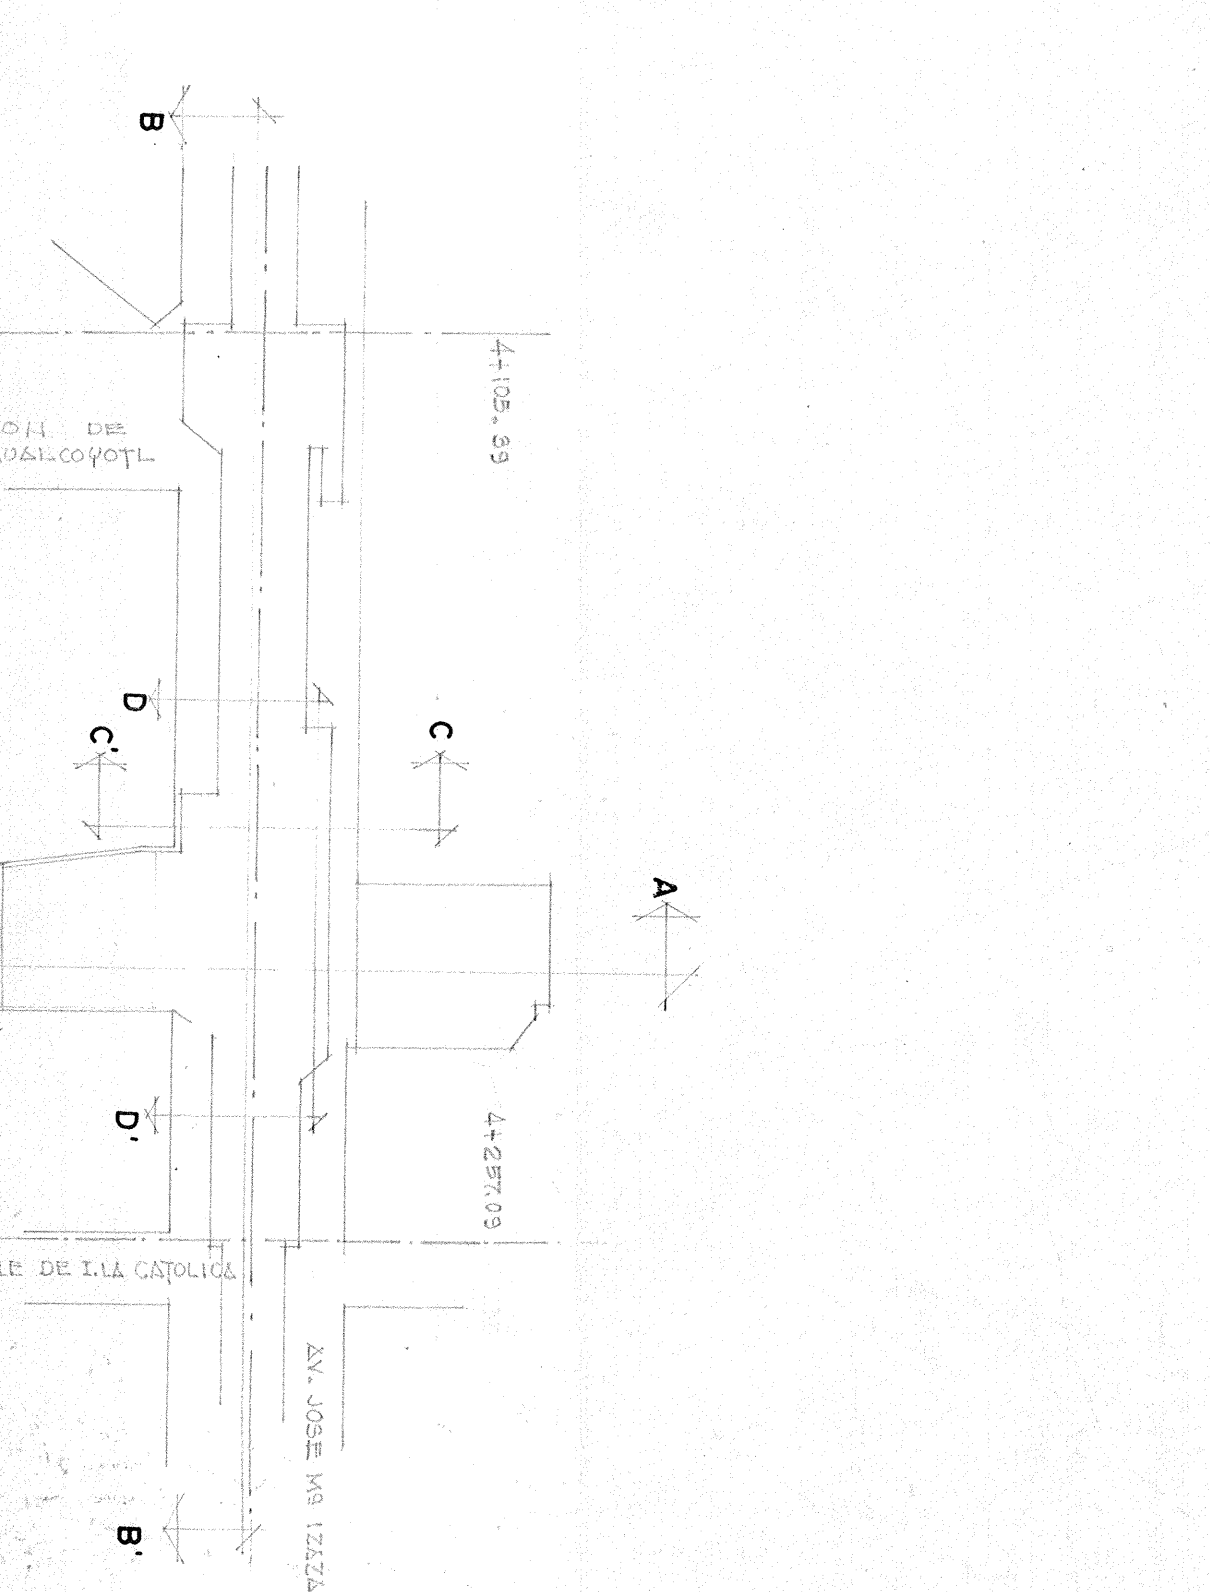

CORTE D-D' e s c . 1 : 100

PLANTA DE LOCALIZACION

2321
1299

ESTACION DE PASO
ISABEL LA CATOLICA
CORTE

24 DE JULIO DE 1966

100 Y 200 24 JUN 66