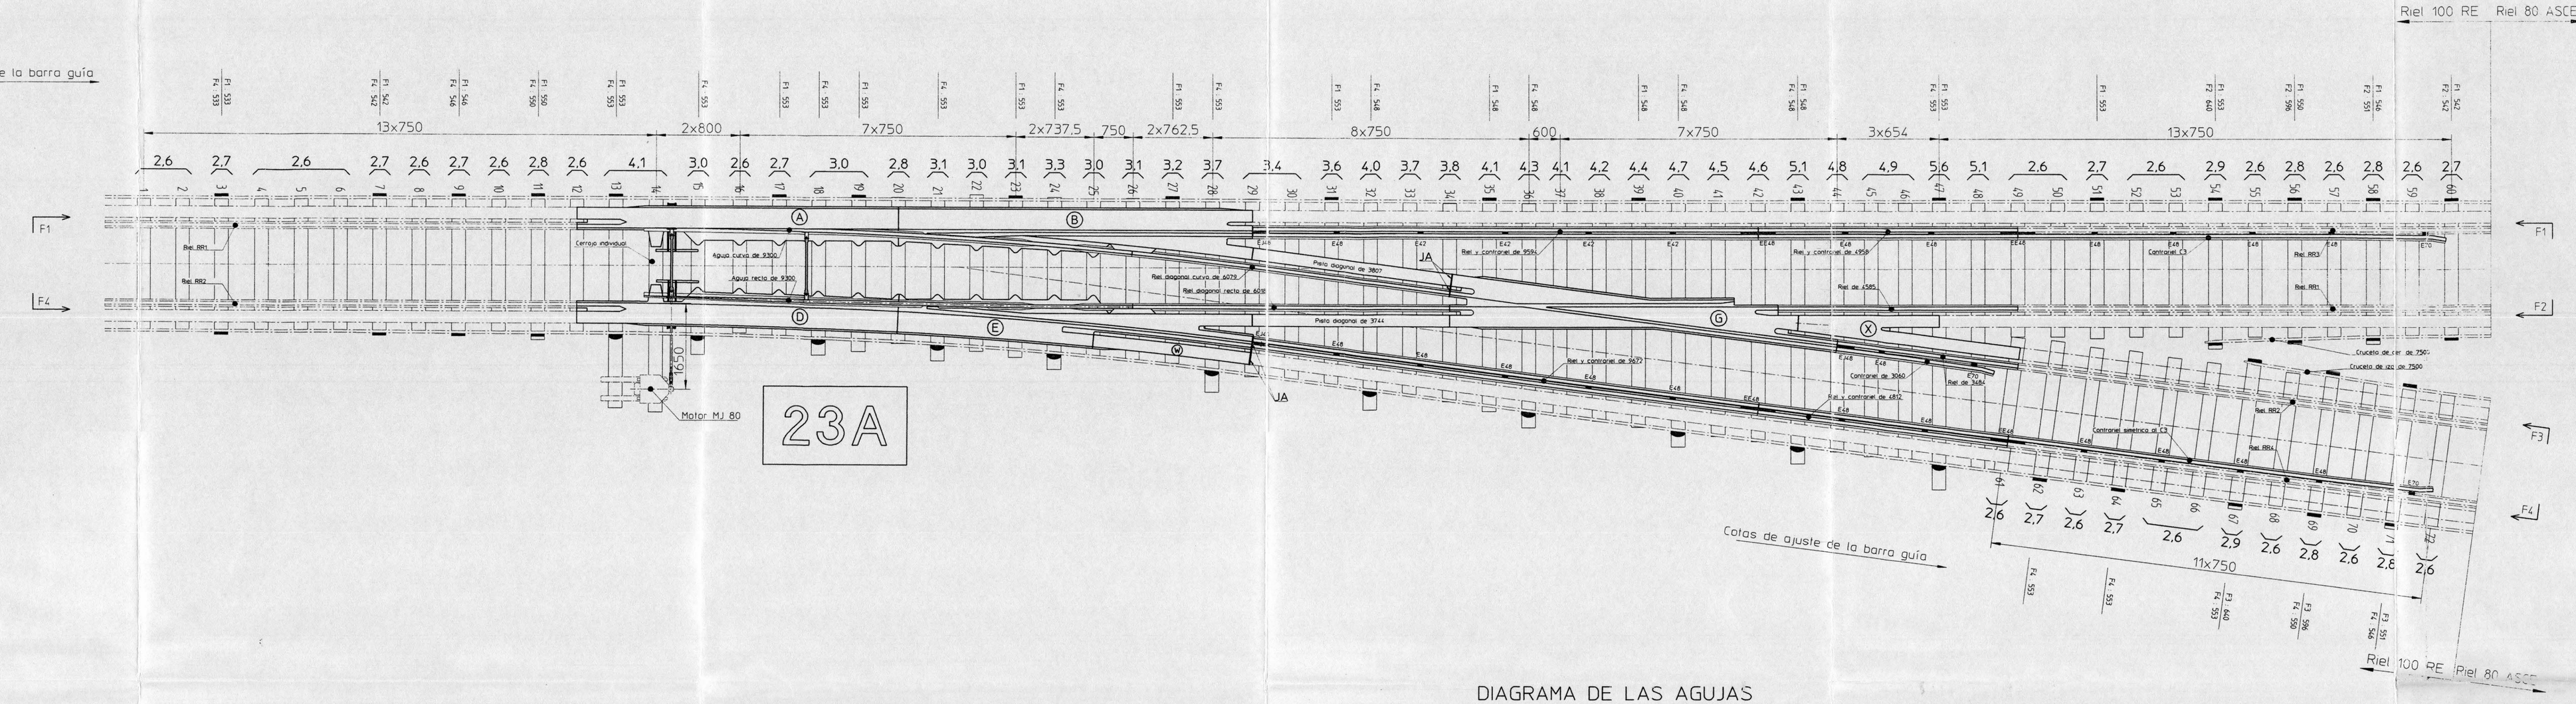

DIAGRAMA DE LAS LÍNEAS DIRECTRICES

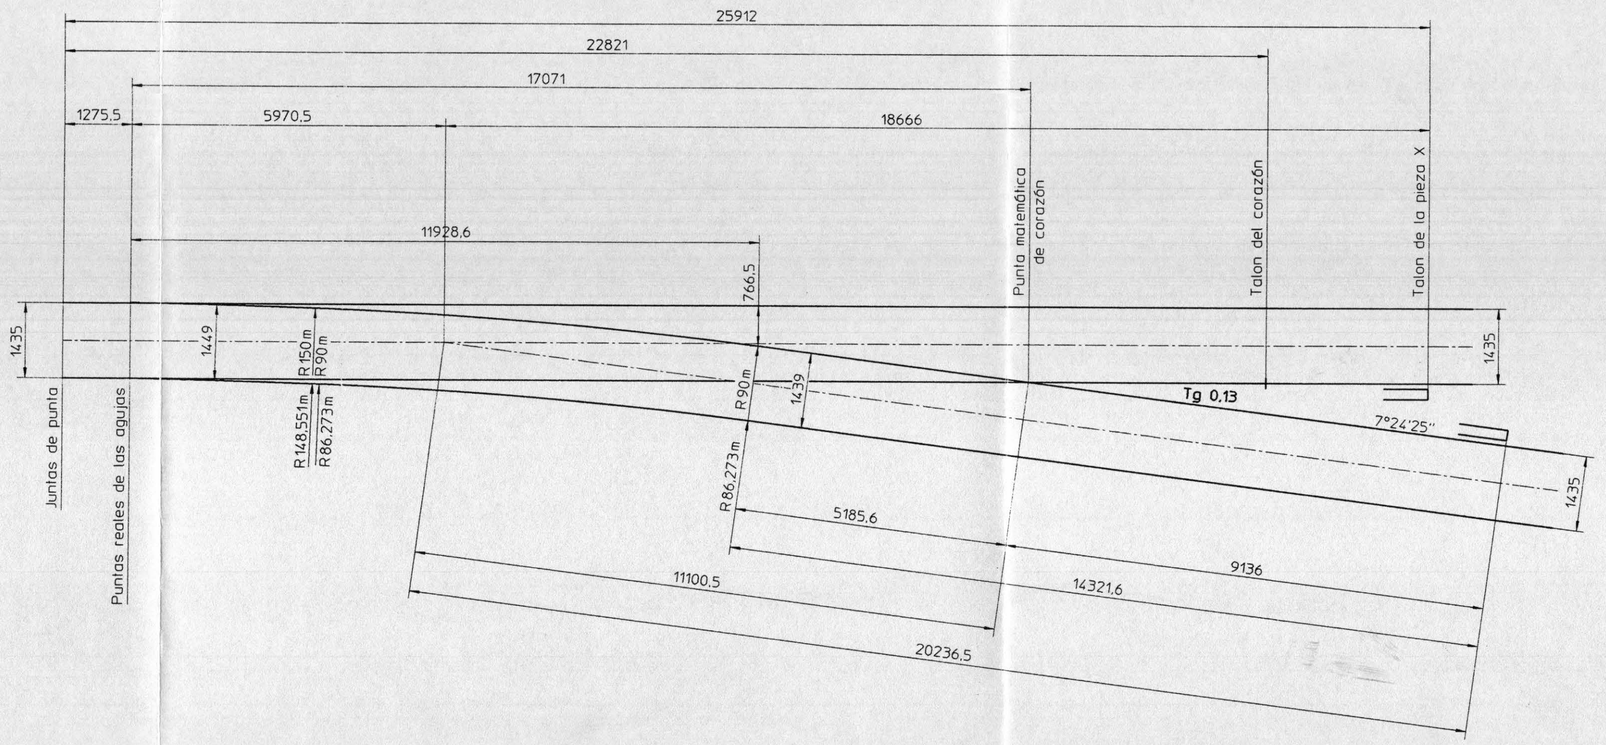

DIAGRAMA DE LAS AGUJAS

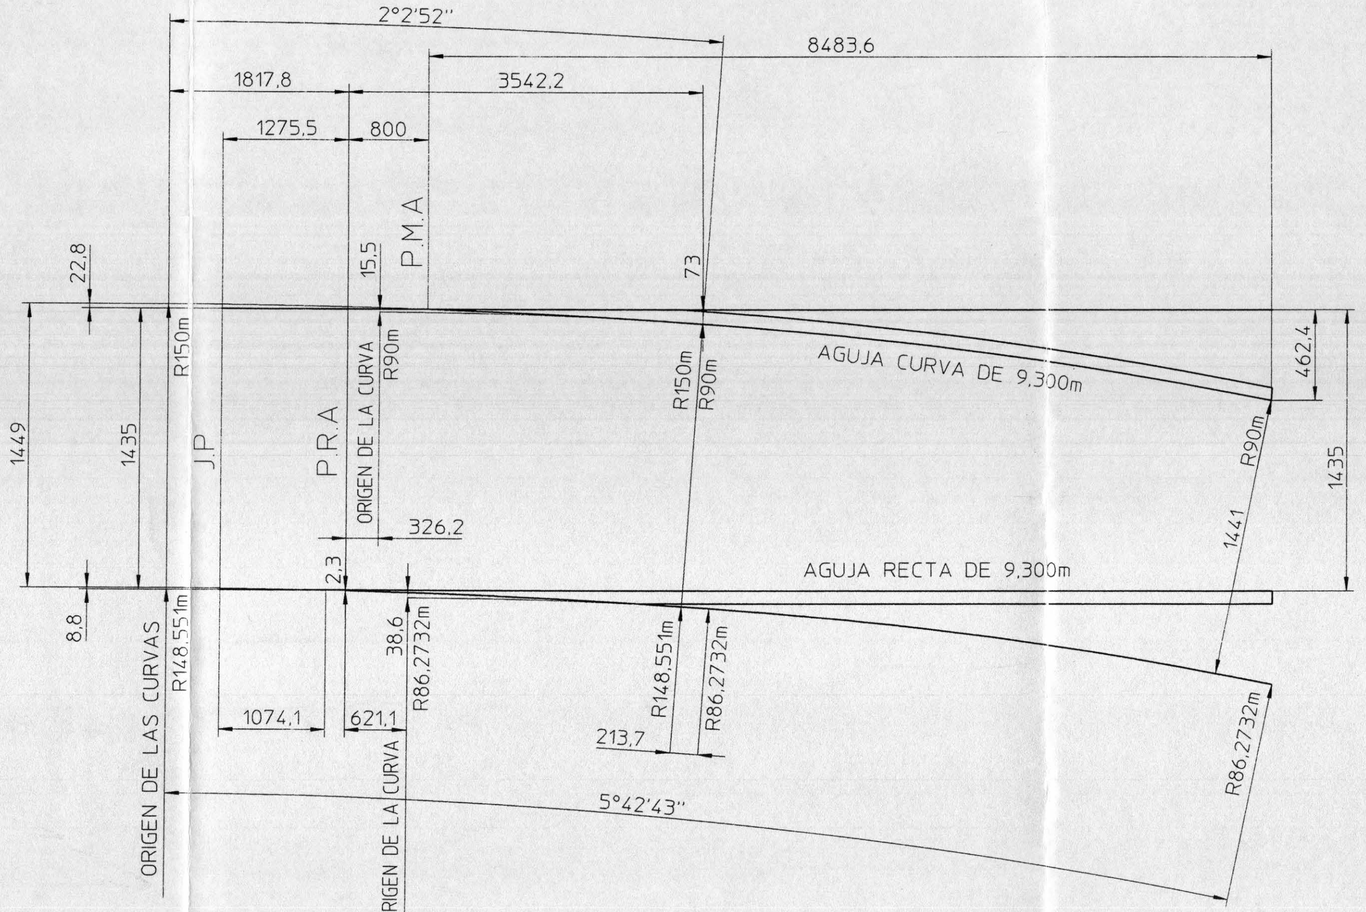

DETALLE DE LAS CABEZAS DE LOS DURMIENTES AISLADOR SOBRE PLATILLO

Consultar plano Nº6.000.0038 Mod.0

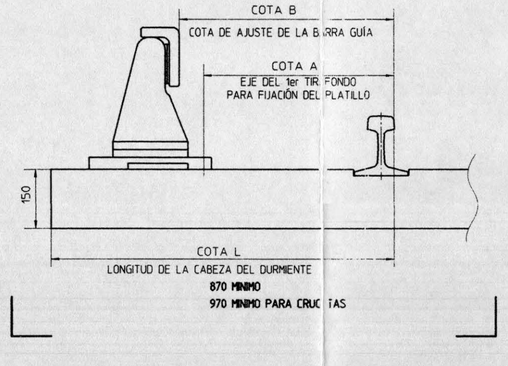

DETALLE DE LAS CABEZAS DE LOS DURMIENTES AISLADOR SOBRE ZOCLO

Consultar plano Nº6.000.0007 Mod.2

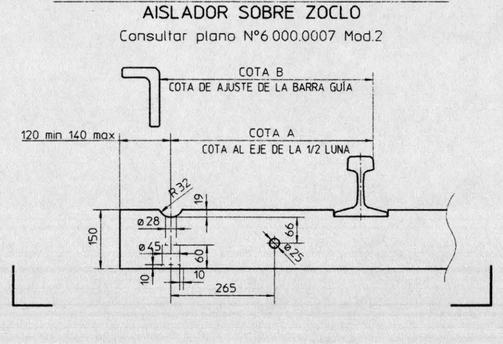

NOTA : Las piezas indicadas con líneas mixtas no forman parte del suministro.

	AUTORIZO DGCOSTC	APROBO DGCOSTC	REVISO DGCOSTC
	10/01/2007		

Nbre / Qty	Repère / Meter	Symbole / Symbol	Désignation des pièces / Item	Matière, dessin ou norme / Material drawing or standard	P. unit. / Unit w.
X tout pour / Requirements for					

IMPLANTACIÓN DE VÍA - FIJACIÓN DE VÍA
DESVIO TG.0,13 A LA DERECHA
APARATO 23A - ZARAGOZA - PANTITLAN Linea 1

Date: 19-12-06
Dess.: DAAB
Dr.Num.:
Visa / Checked:
Visa(s) Approved:

Echelle / Scale: 1:50
Type de rail / Type of rail: 100RE P 68kg
Poids total / Total weight:
Symbole / Symbol:

Modifications: 0 19.12.06 BC0580

vossloh Switches
Vossloh Cogifer
6 200 6148 0

CE PLAN EST NOTRE PROPRIETE EXCLUSIVE
Reproduction et communication interdites sans notre autorisation écrite (Loi du 11 mars 1957)
THIS DRAWING IS OUR EXCLUSIVE PROPERTY
Reproduction and communication forbidden without our written permission (Law of 11 march 1957)